




NOTE
REINFORCING 18 GAUGE METAL SHEET TO BE MOUNTED 24" AFF. EXTEND UP TO 18" AFF.
G.C. TO COORDINATE REINFORCEMENT FOR MOUNTING EACH PANEL WITH EACH
INDIVIDUAL DESIGNATED PANEL SIZE AND MOUNTING HEIGHT

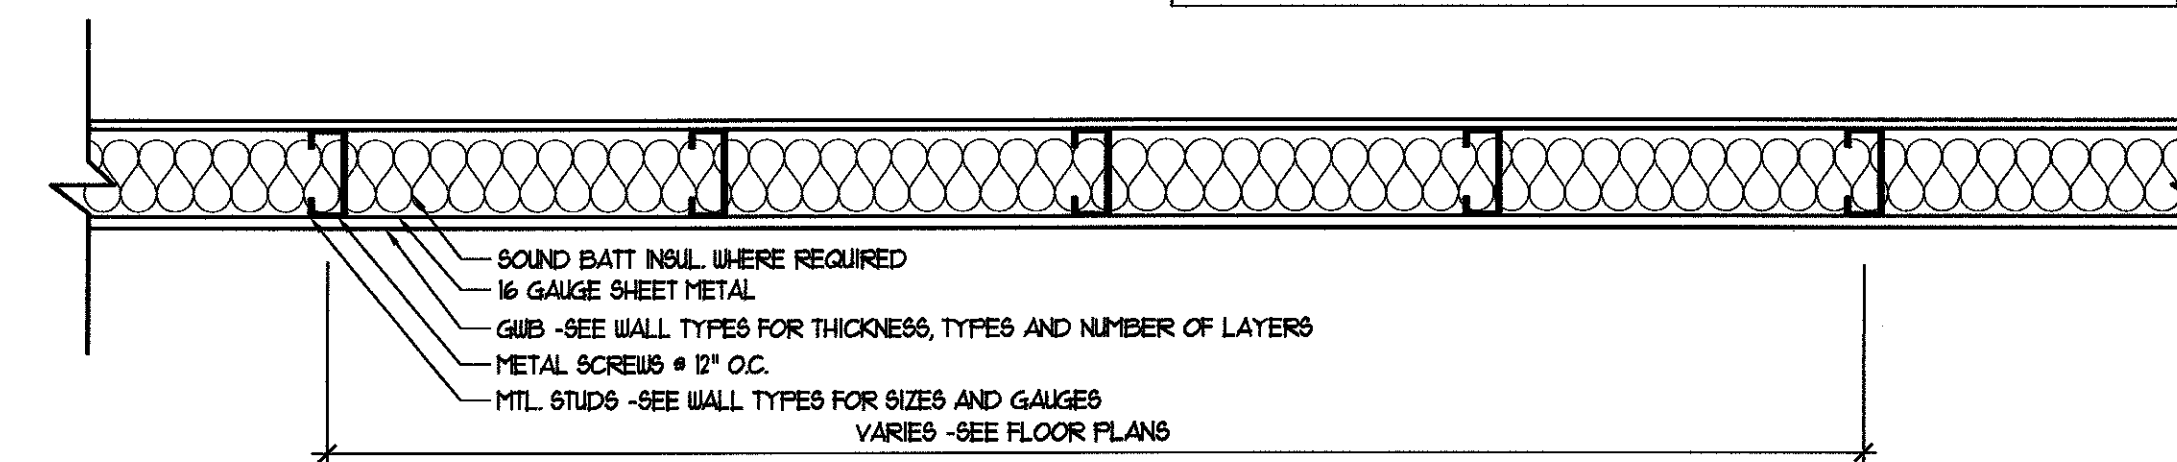


21 TYP. STUD WALL T.V. WALL MOUNT DETAIL
A-2/A-15 SCALE: 1-1/2" = 1'-0"

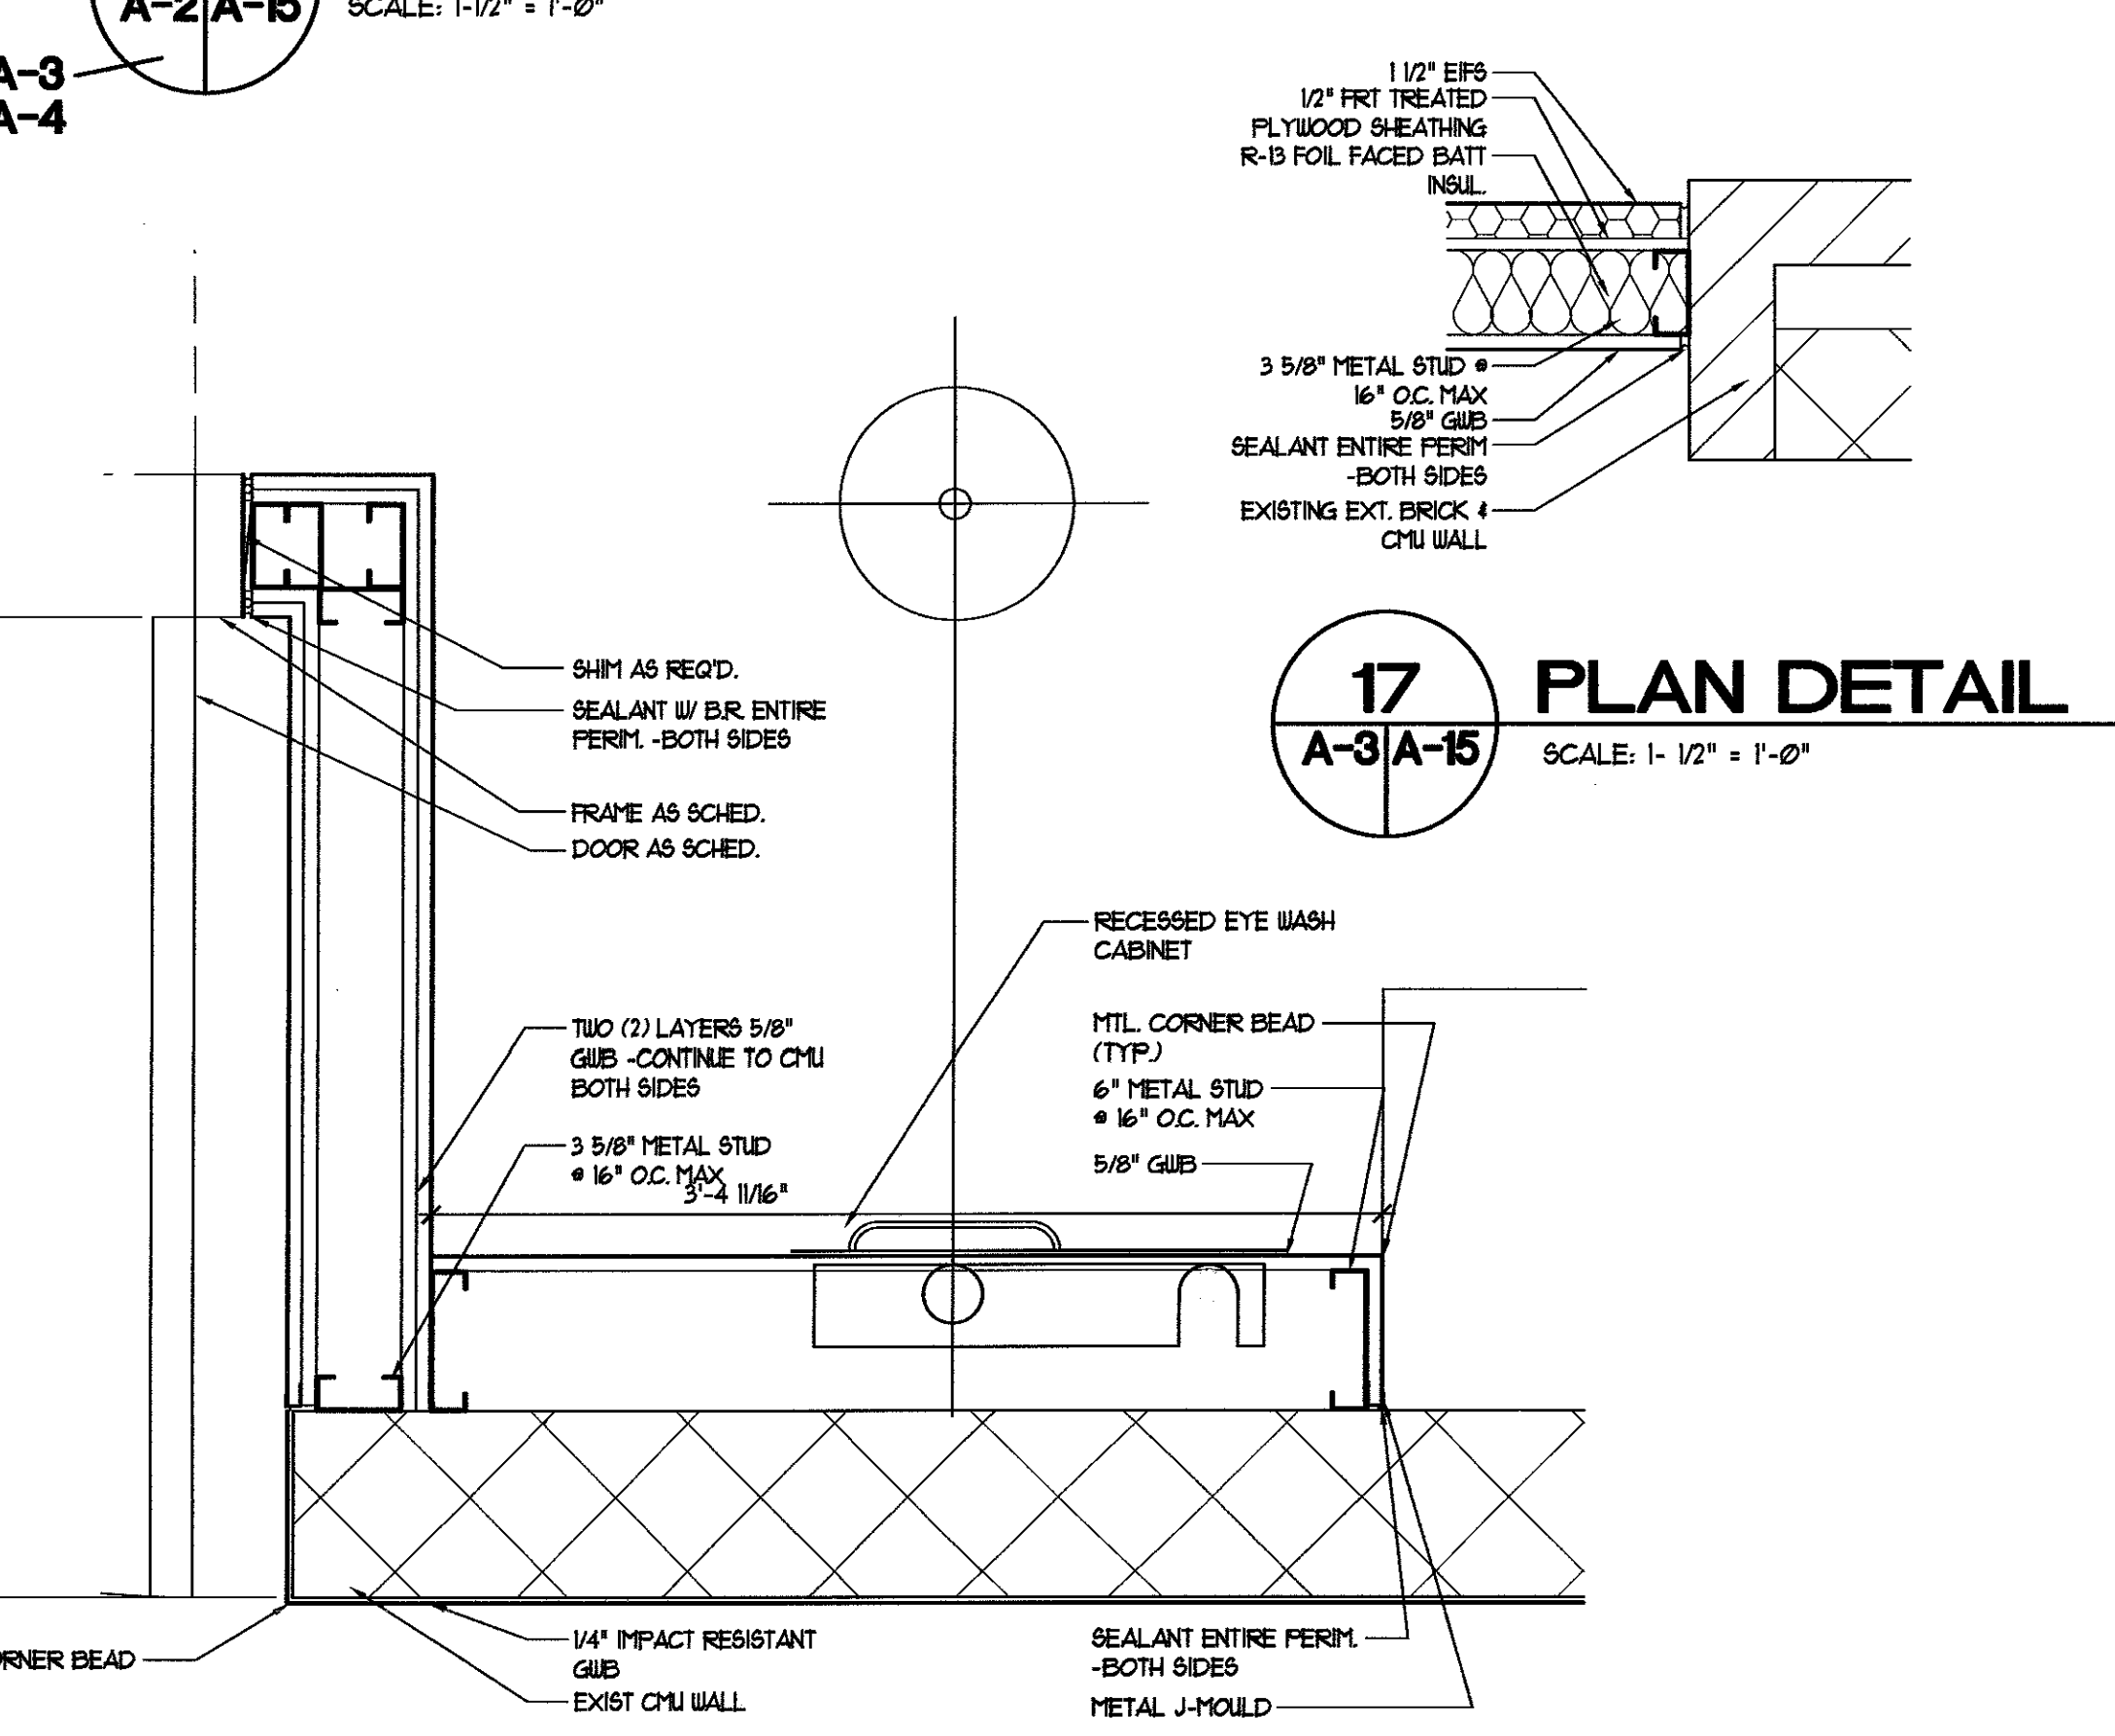

17 PLAN DETAIL
A-3/A-15 SCALE: 1-1/2" = 1'-0"

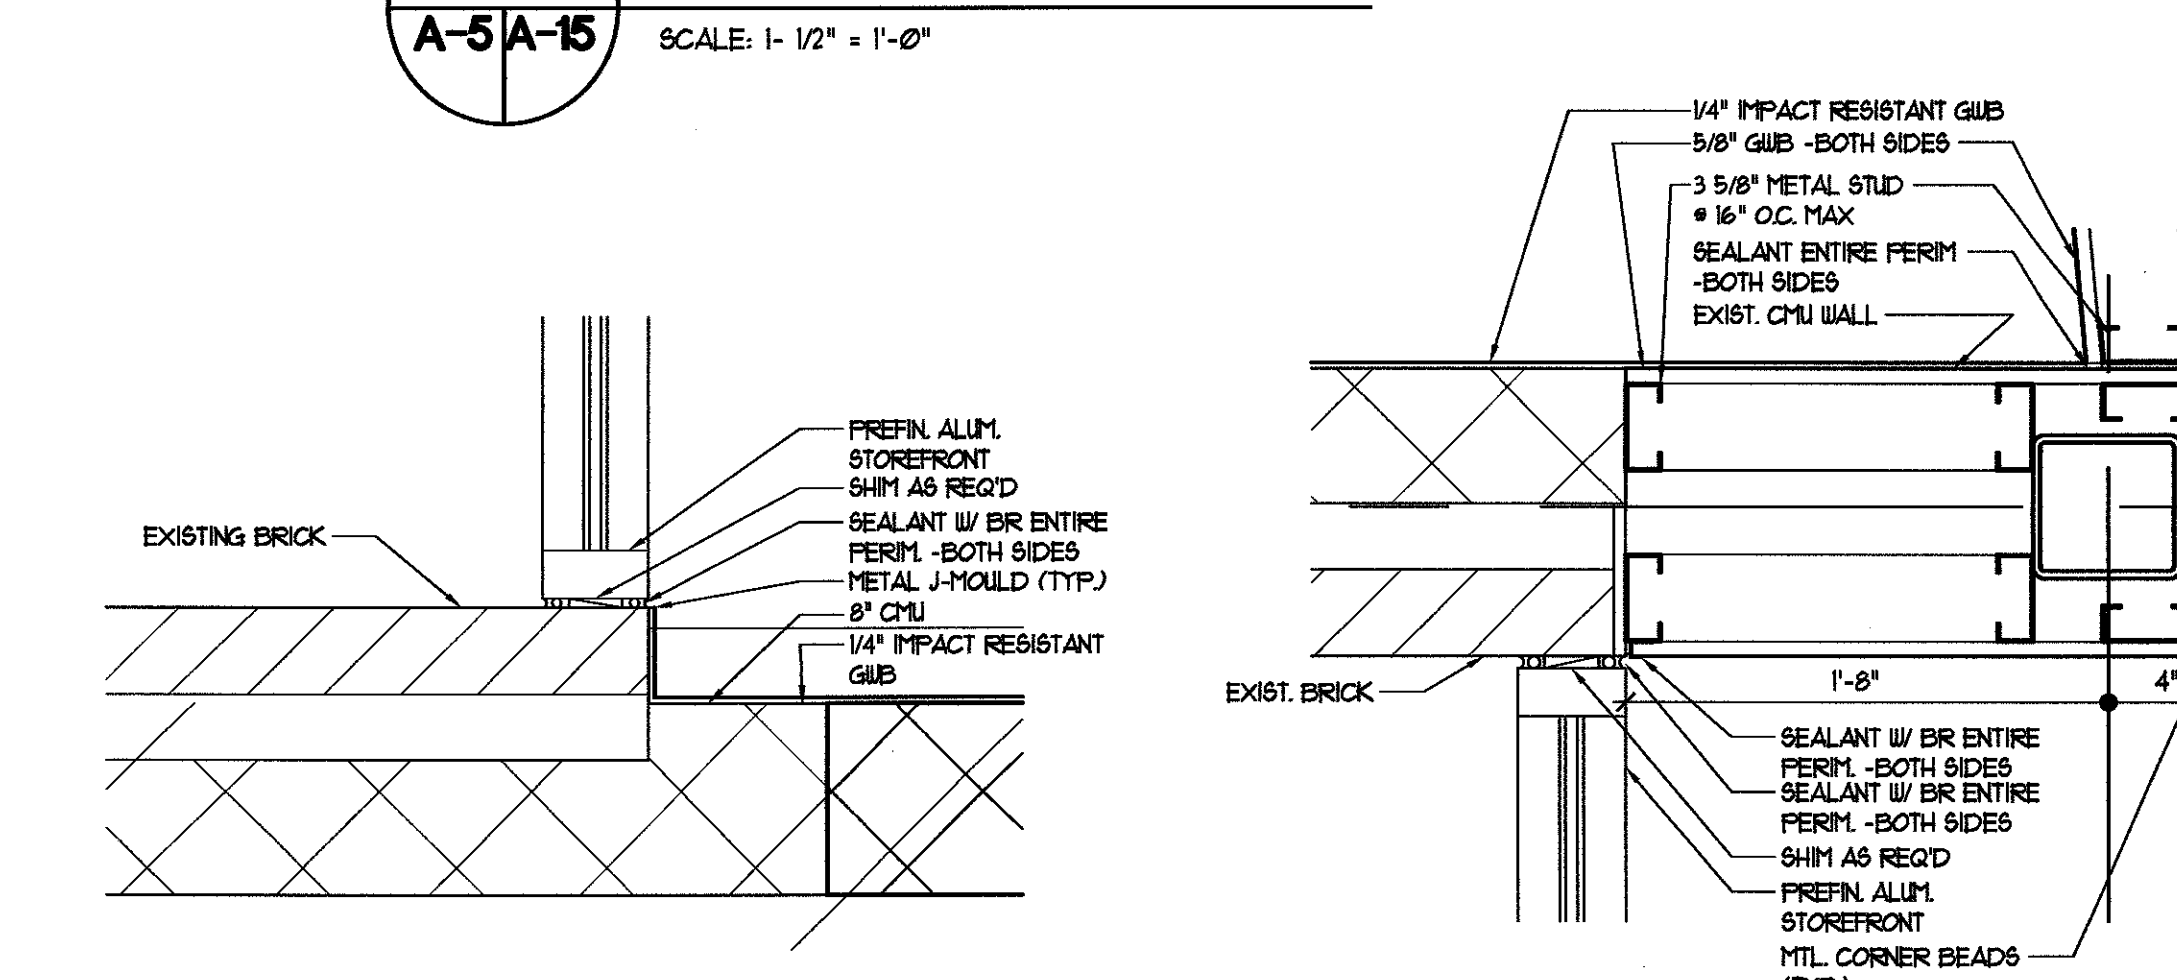


13 PLAN DETAIL
A-5/A-15 SCALE: 1-1/2" = 1'-0"

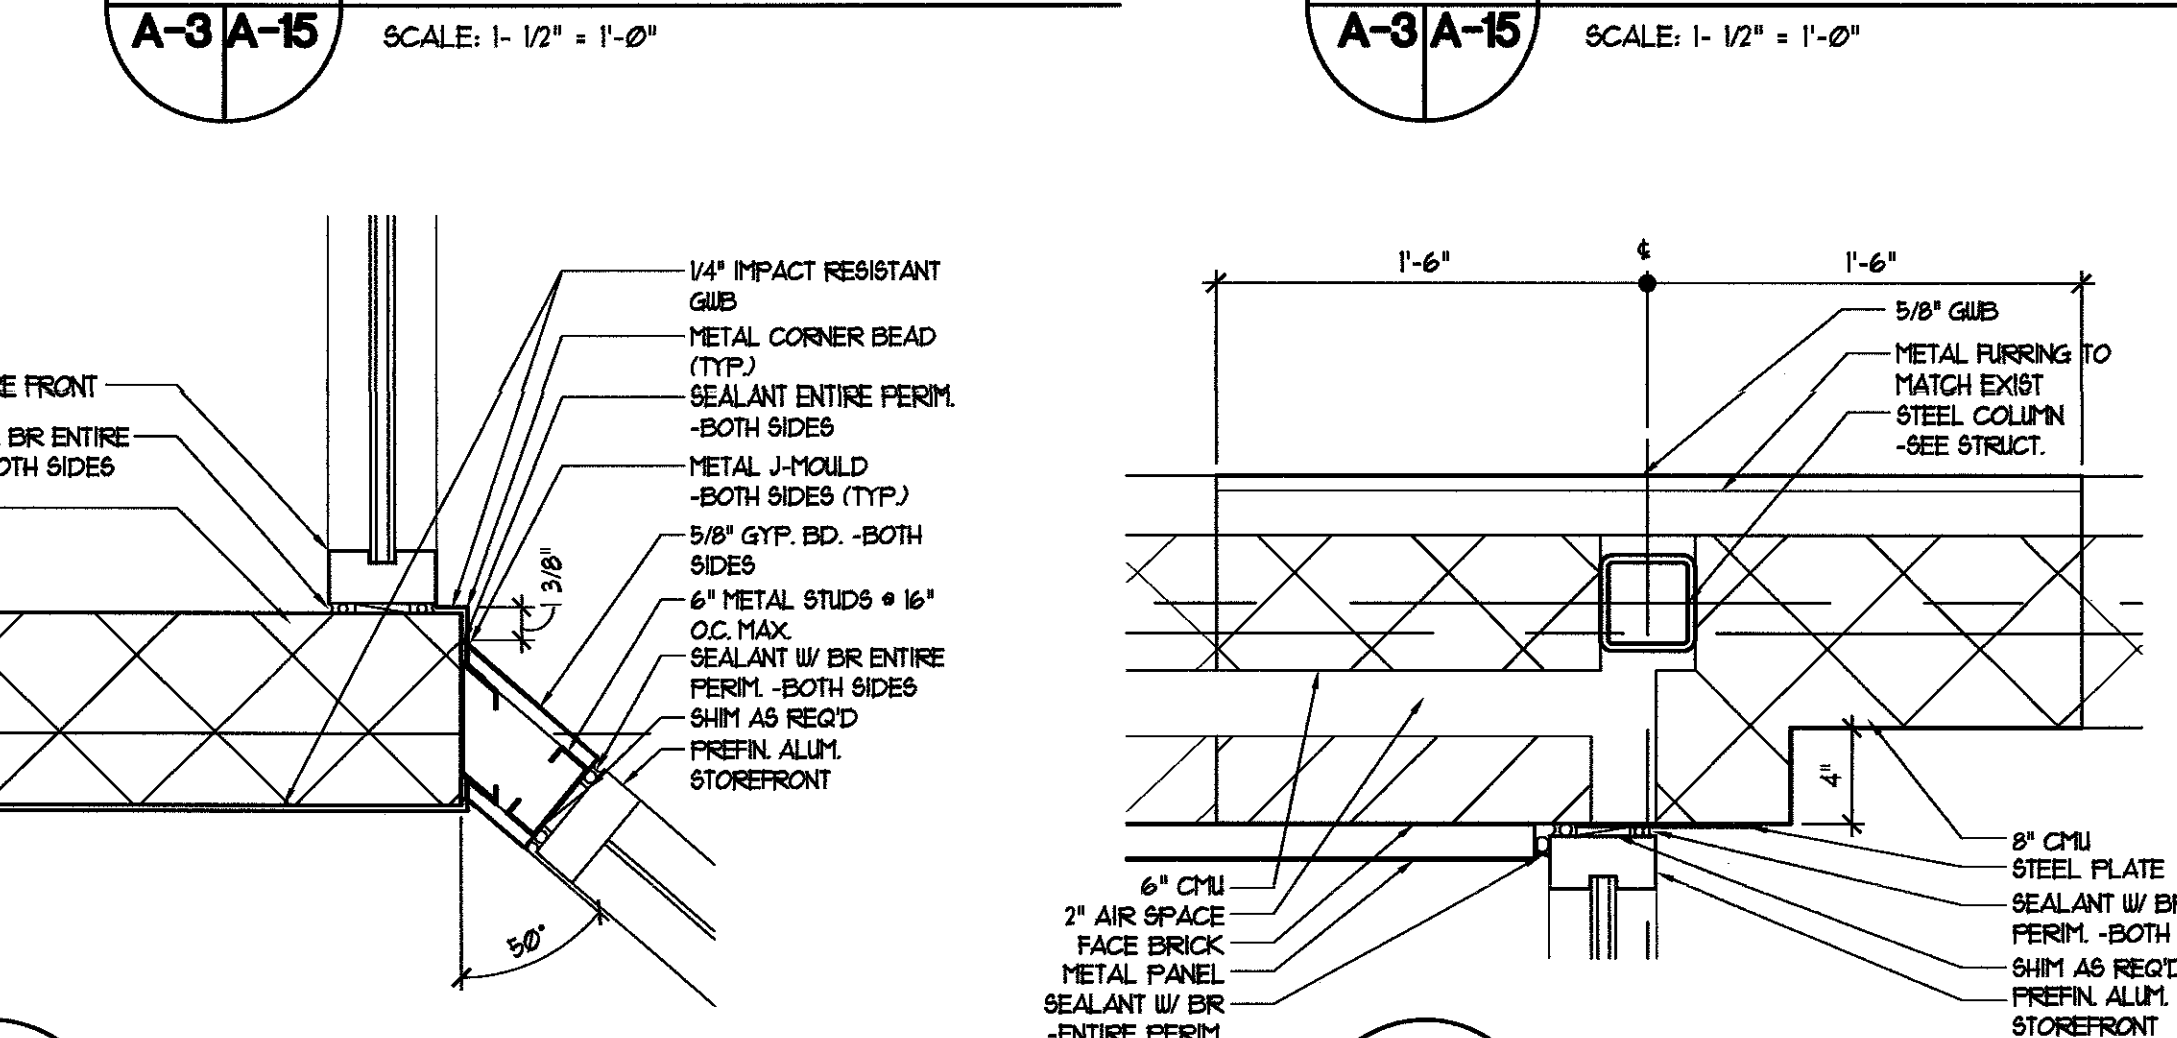


7 PLAN DETAIL
A-3/A-15 SCALE: 1-1/2" = 1'-0"


1 PLAN DETAIL
A-2/A-15 SCALE: 1-1/2" = 1'-0"

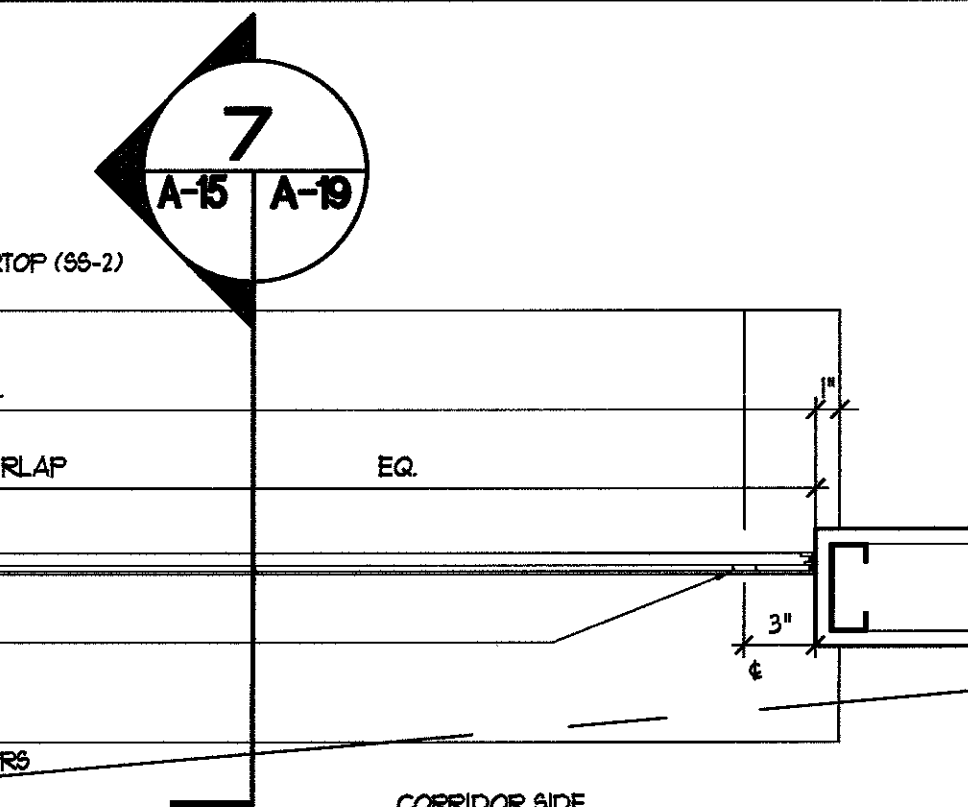


22 PLAN DETAIL - SLIDING GLASS TRANSACTION WINDOW
A-2/A-15 SCALE: 1-1/2" = 1'-0"

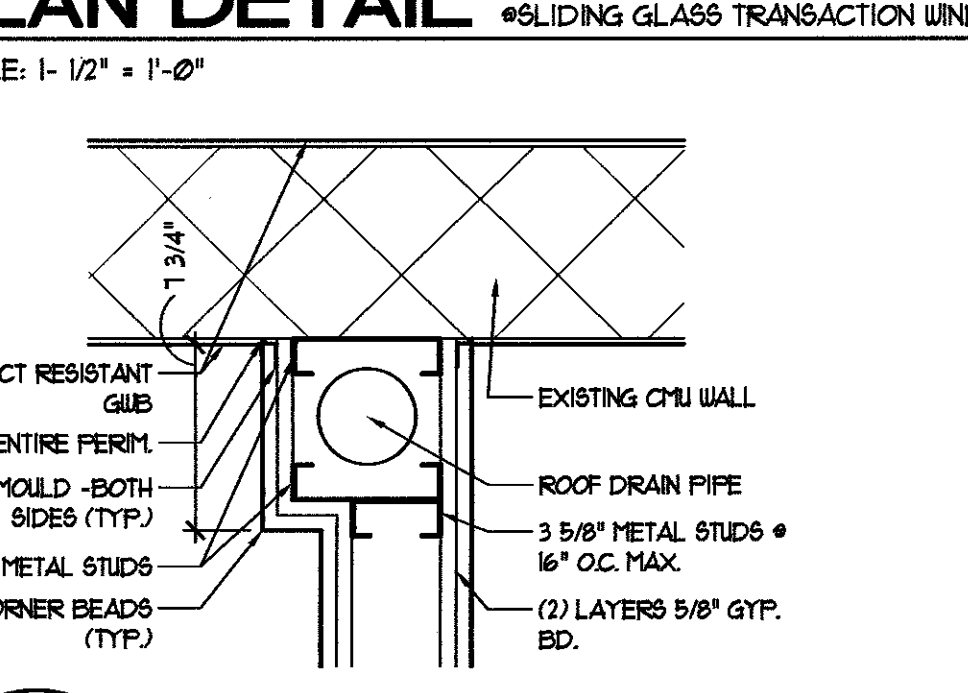


18 PLAN DETAIL
A-4/A-15 SCALE: 1-1/2" = 1'-0"

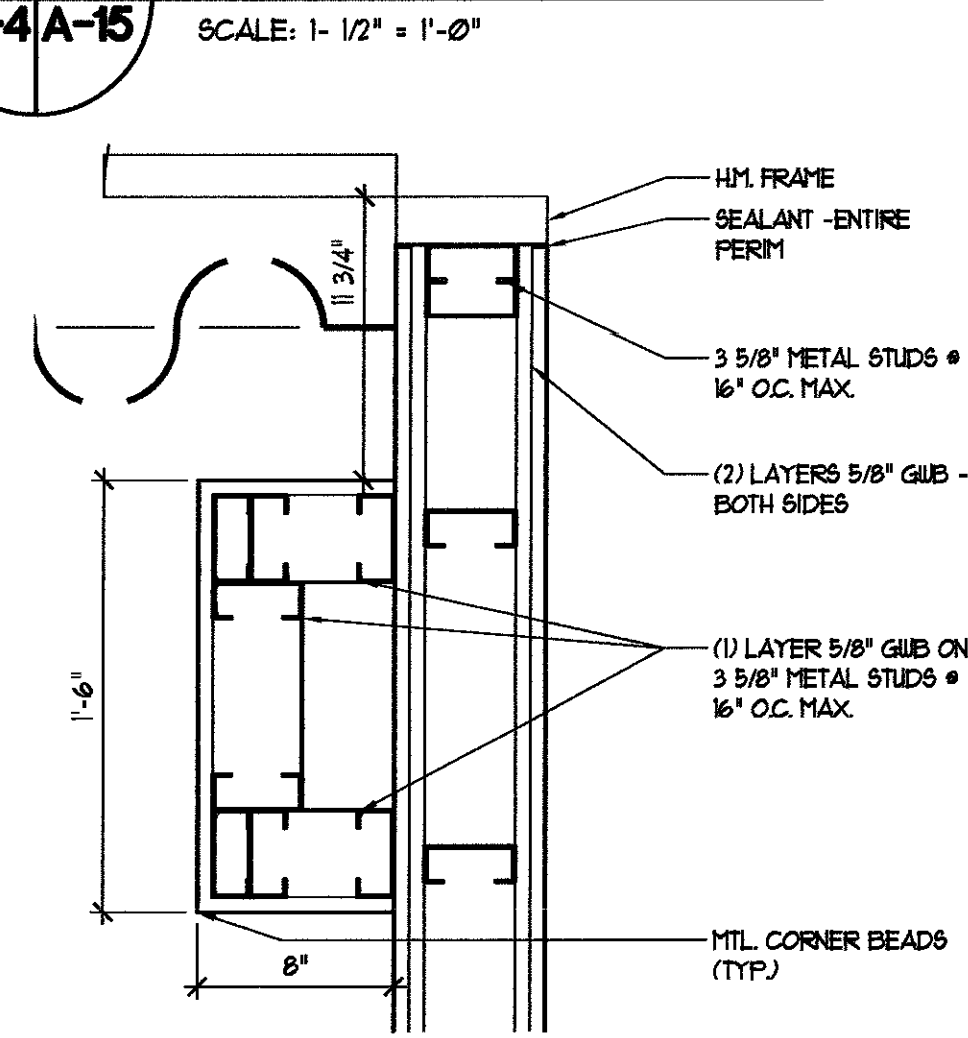

14 PLAN DETAIL
A-5/A-15 SCALE: 1-1/2" = 1'-0"

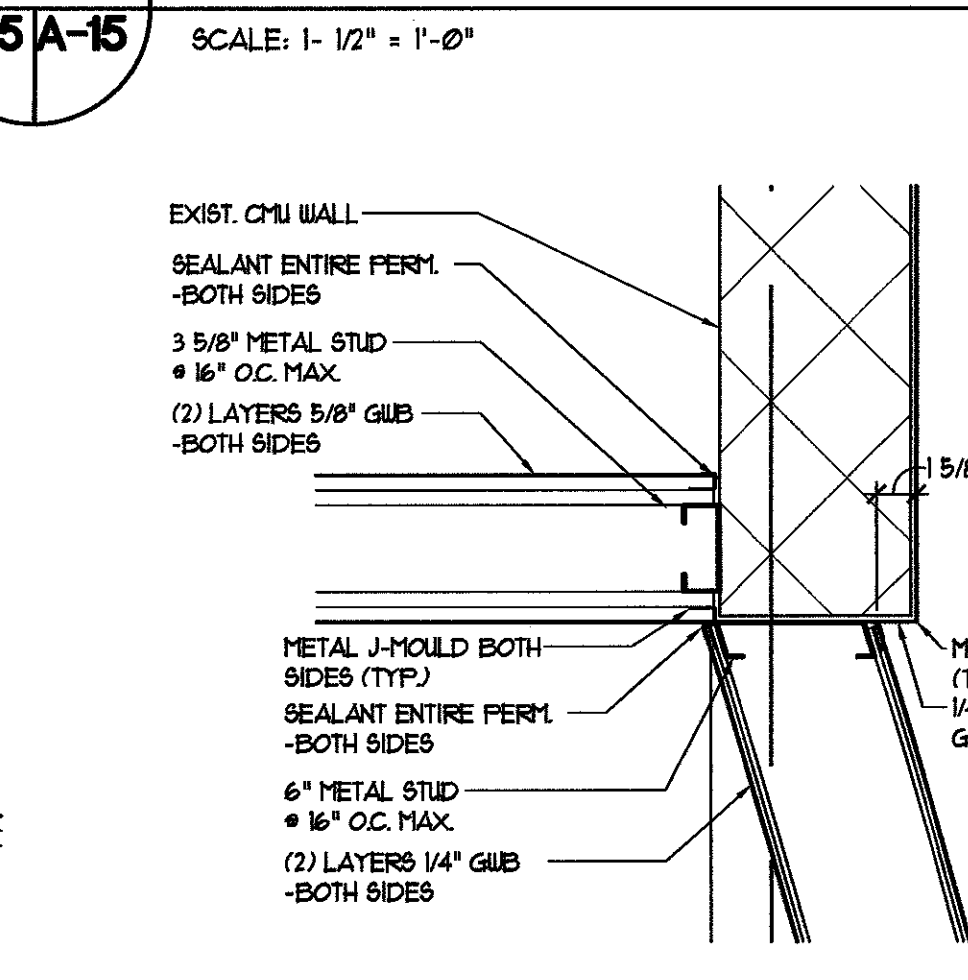


9 PLAN DETAIL
A-3/A-15 SCALE: 1-1/2" = 1'-0"

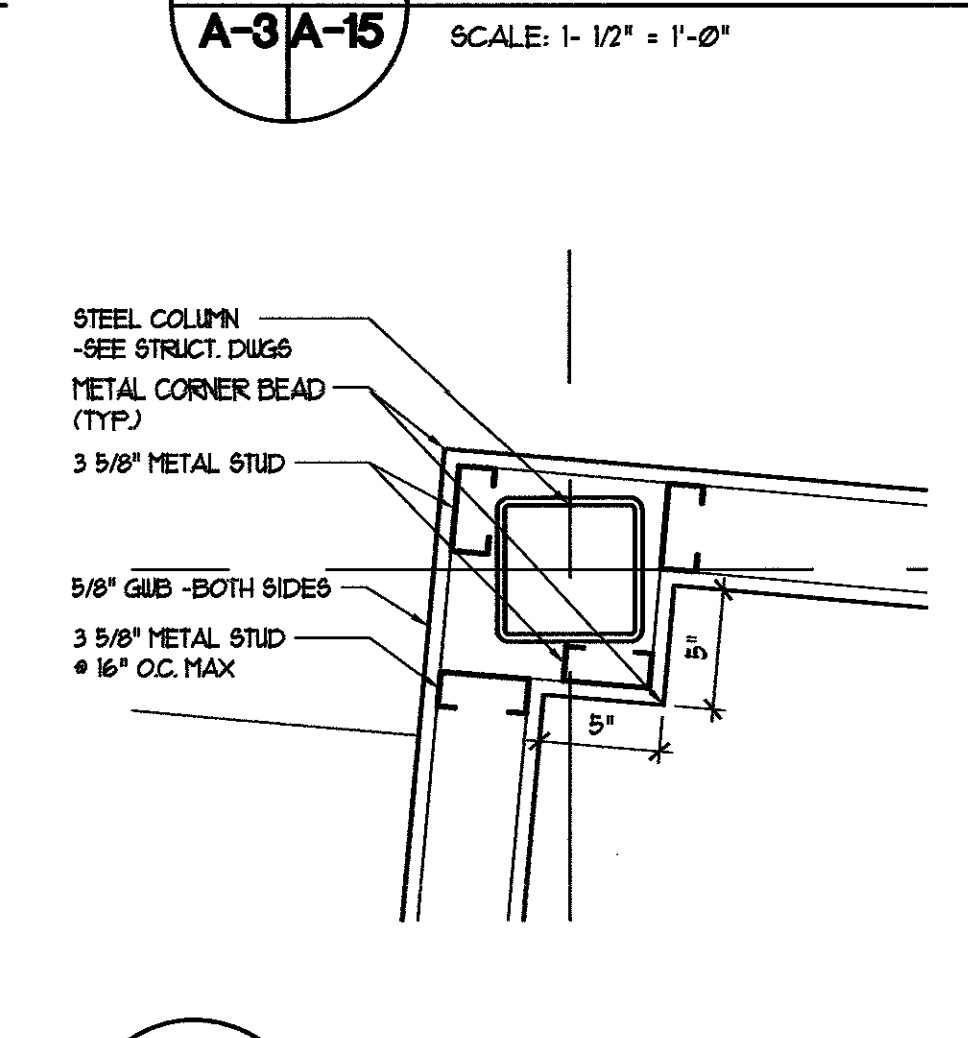


2 PLAN DETAIL
A-2/A-15 SCALE: 1-1/2" = 1'-0"


3 PLAN DETAIL
A-2/A-15 SCALE: 1-1/2" = 1'-0"

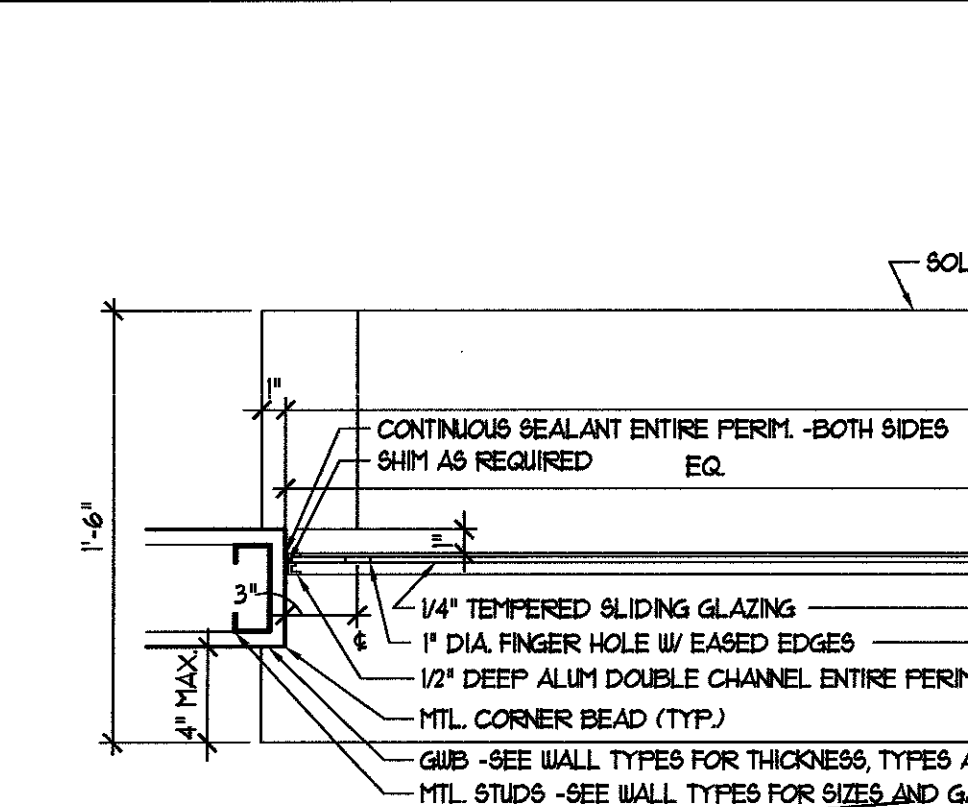


19 PLAN DETAIL
A-4/A-15 SCALE: 1-1/2" = 1'-0"

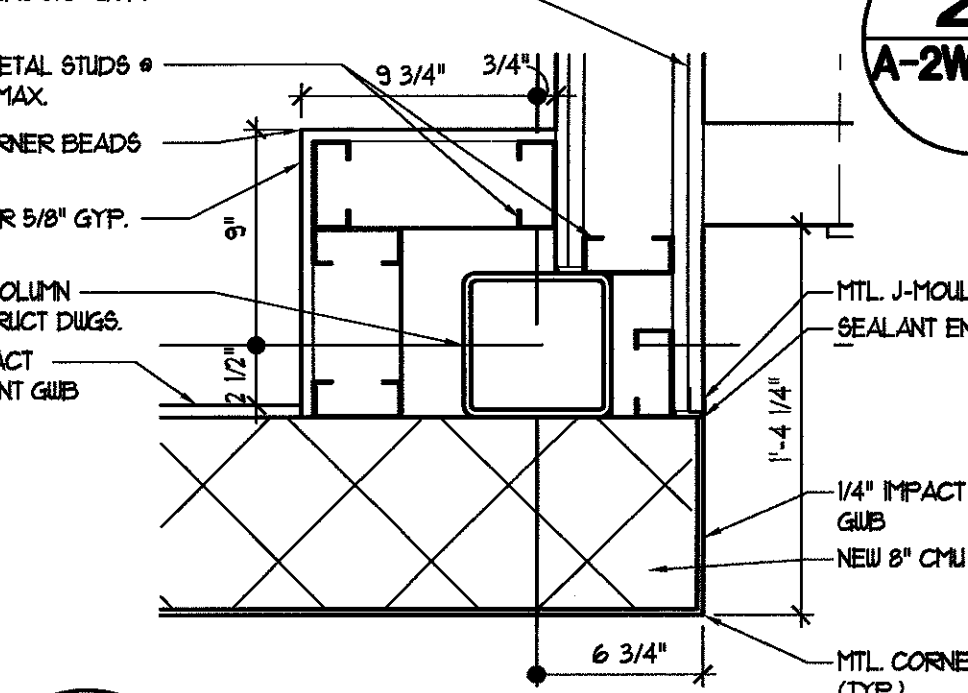


15 PLAN DETAIL
A-2/A-15 SCALE: 1-1/2" = 1'-0"

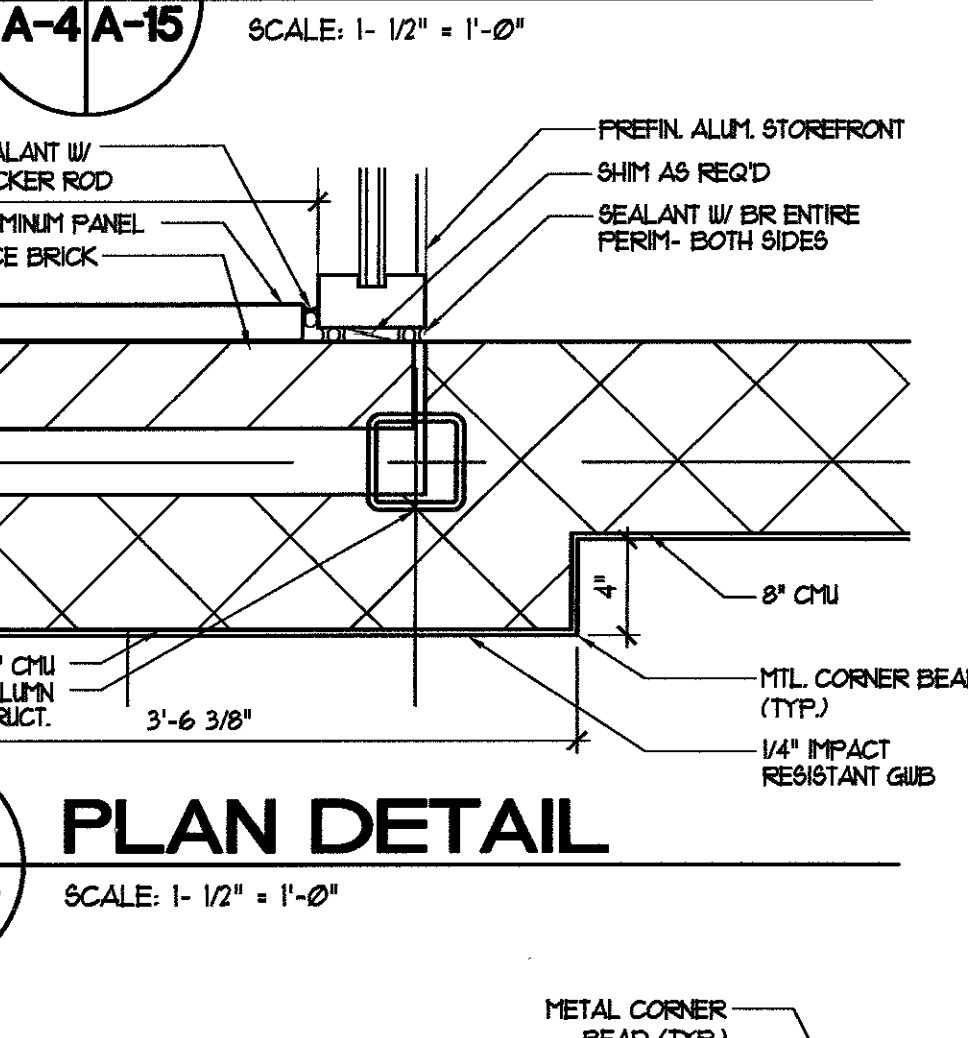

10 PLAN DETAIL
A-3/A-15 SCALE: 1-1/2" = 1'-0"

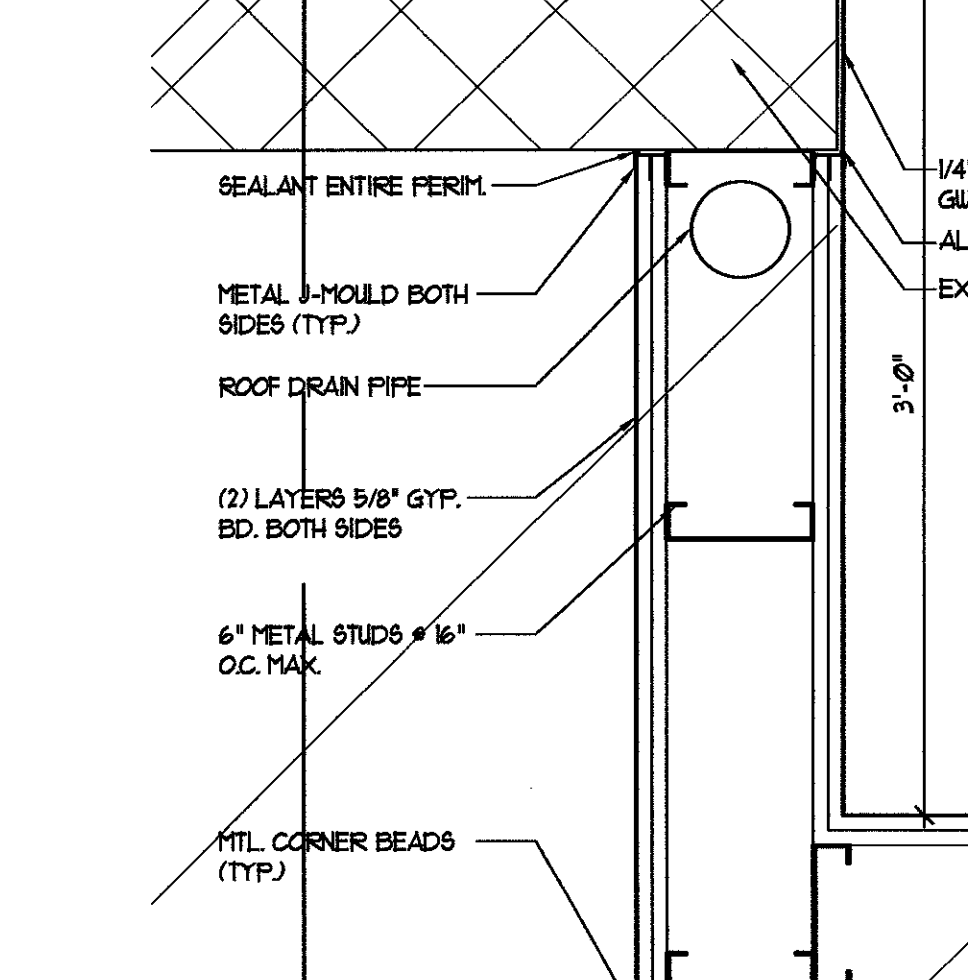


6 PLAN DETAIL
A-3/A-15 SCALE: 1-1/2" = 1'-0"

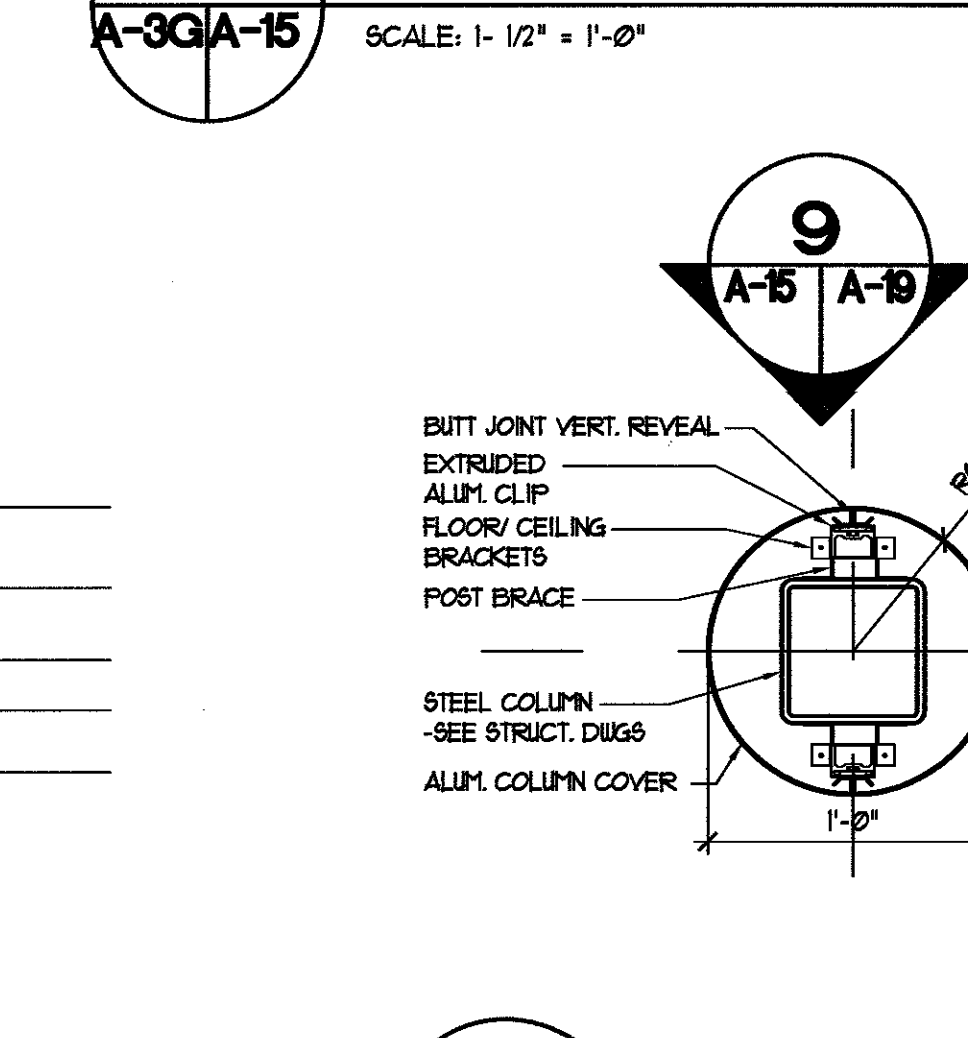


4 PLAN DETAIL
A-2/A-15 SCALE: 1-1/2" = 1'-0"


5 PLAN DETAIL
A-2/A-15 SCALE: 1-1/2" = 1'-0"

 


20 PLAN DETAIL
A-2/A-15 SCALE: 1-1/2" = 1'-0"

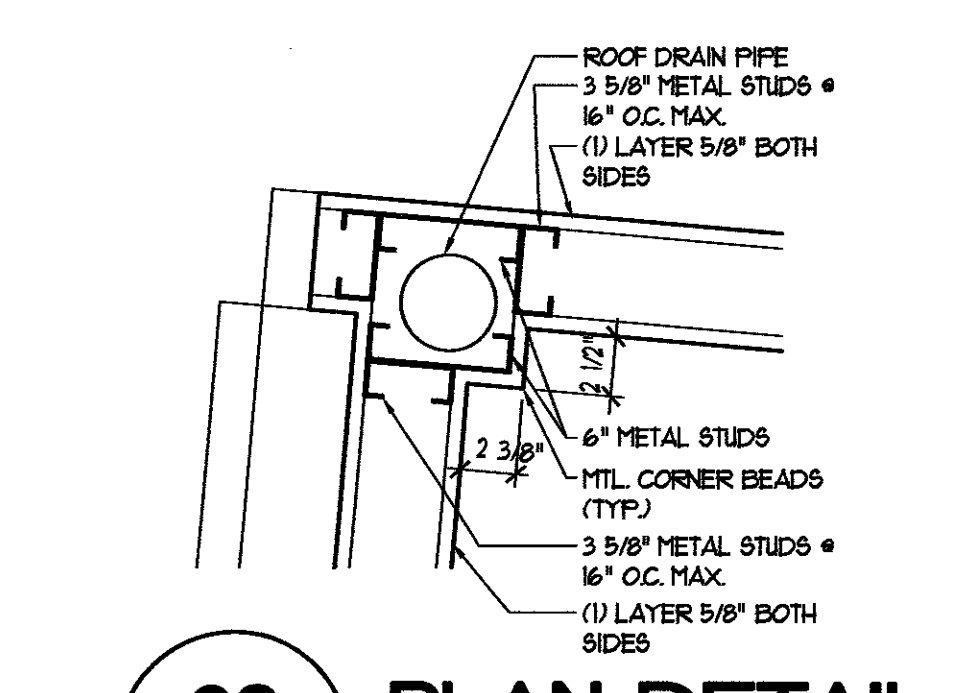


16 PLAN DETAIL
A-2/A-15 SCALE: 1-1/2" = 1'-0"

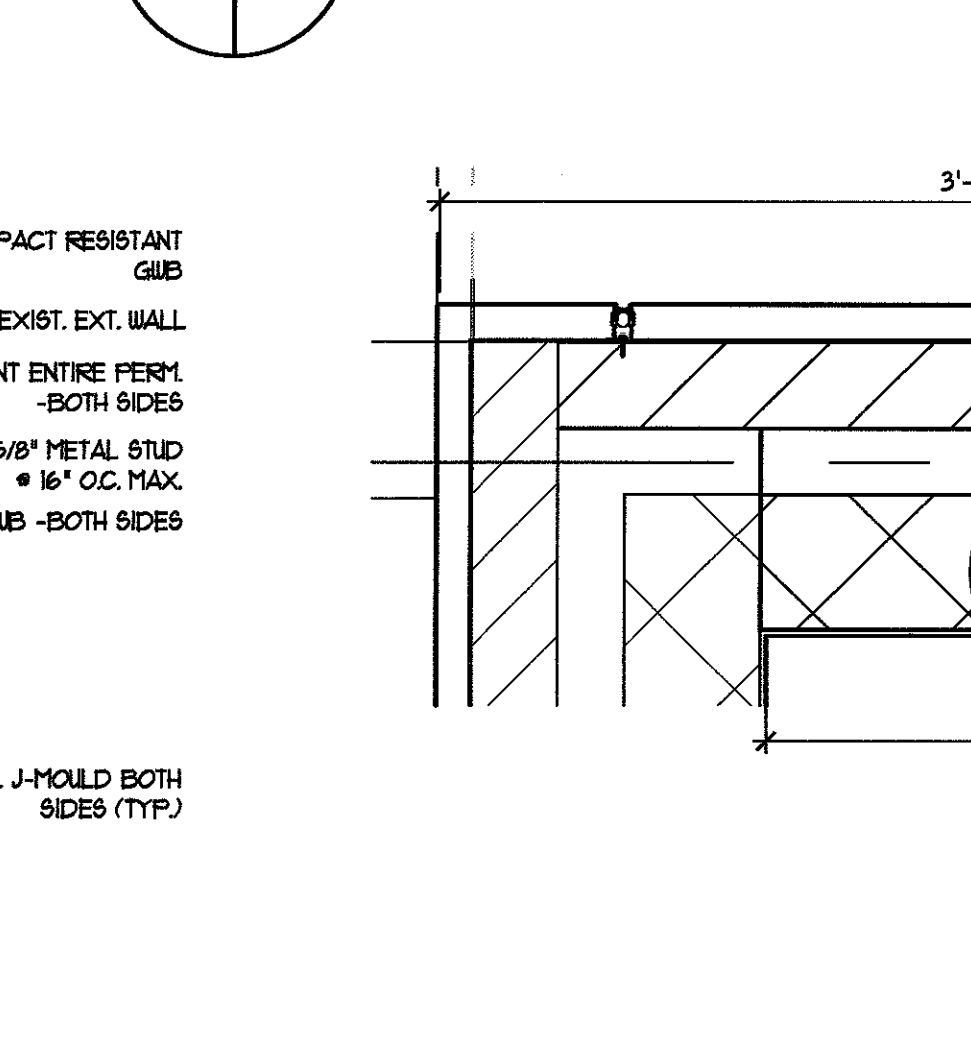

12 PLAN DETAIL
A-3/A-15 SCALE: 1-1/2" = 1'-0"

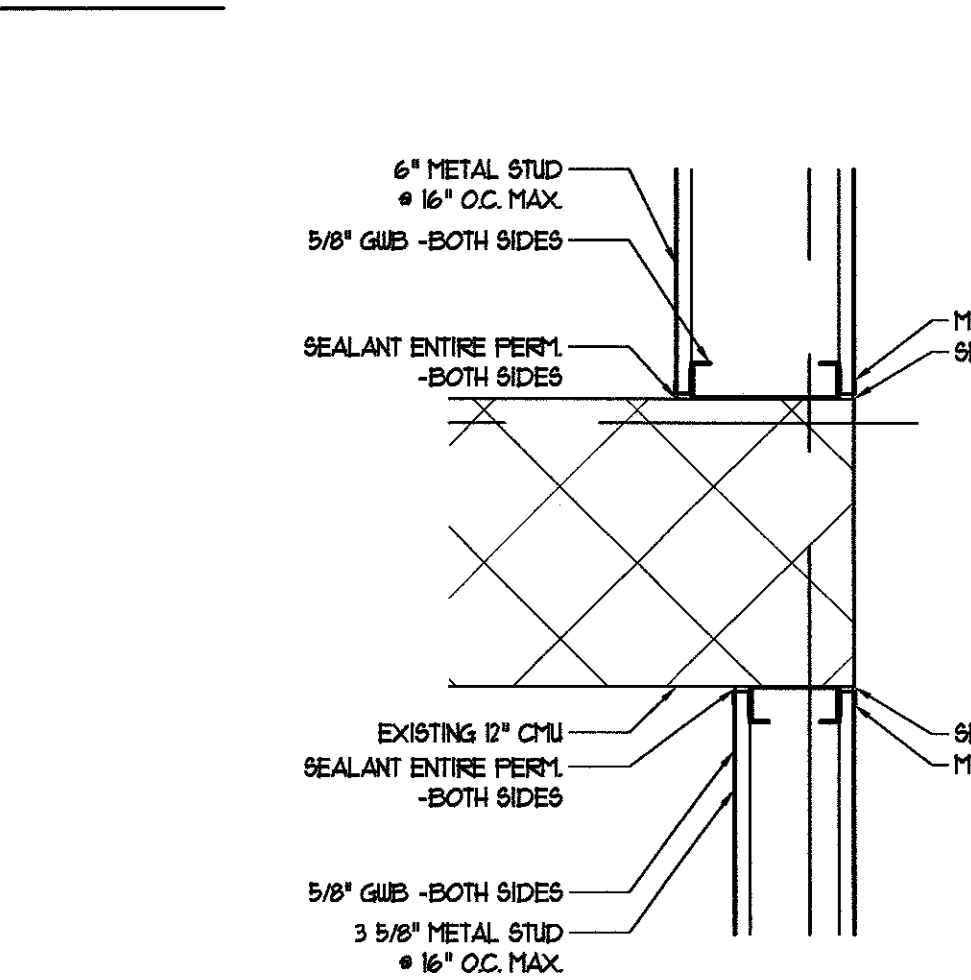


11 PLAN DETAIL
A-3/A-15 SCALE: 1-1/2" = 1'-0"

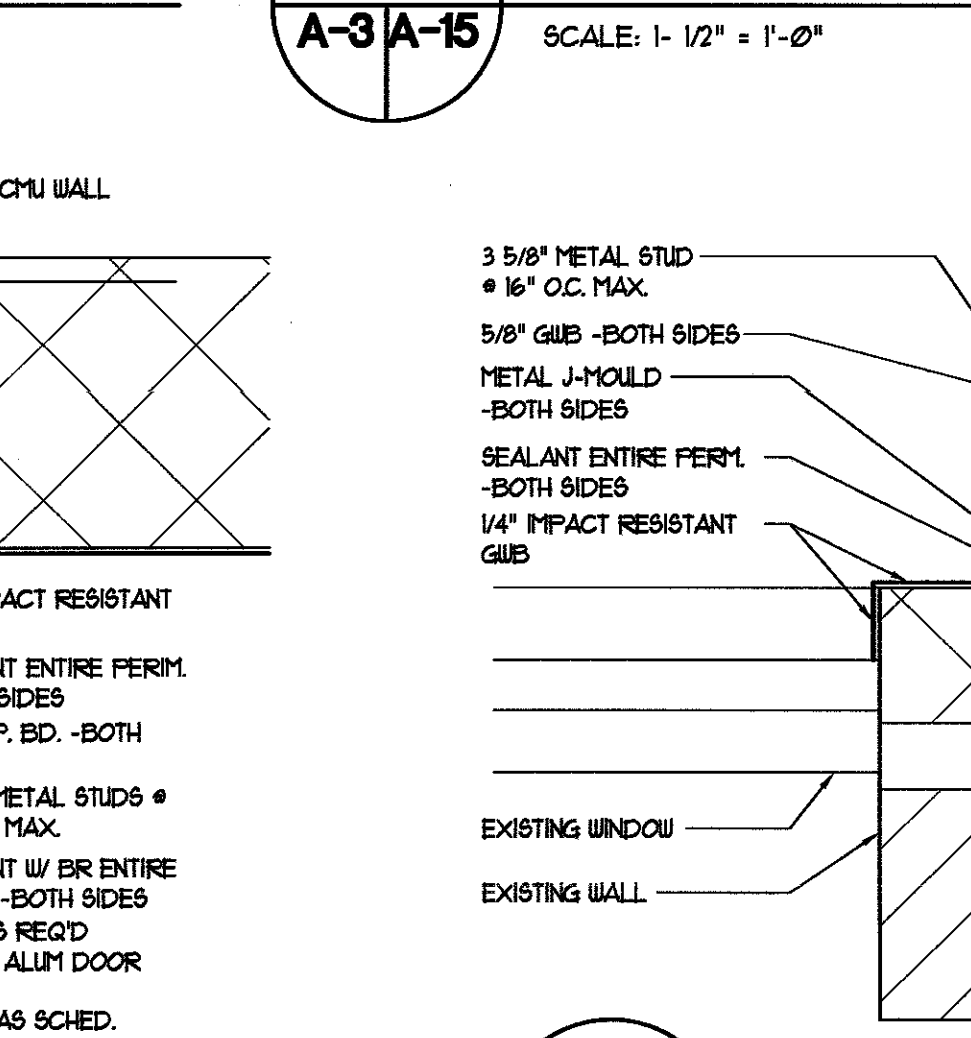


6 PLAN DETAIL
A-3/A-15 SCALE: 1-1/2" = 1'-0"


5 PLAN DETAIL
A-2/A-15 SCALE: 1-1/2" = 1'-0"

 


23 PLAN DETAIL
A-4/A-15 SCALE: 1-1/2" = 1'-0"

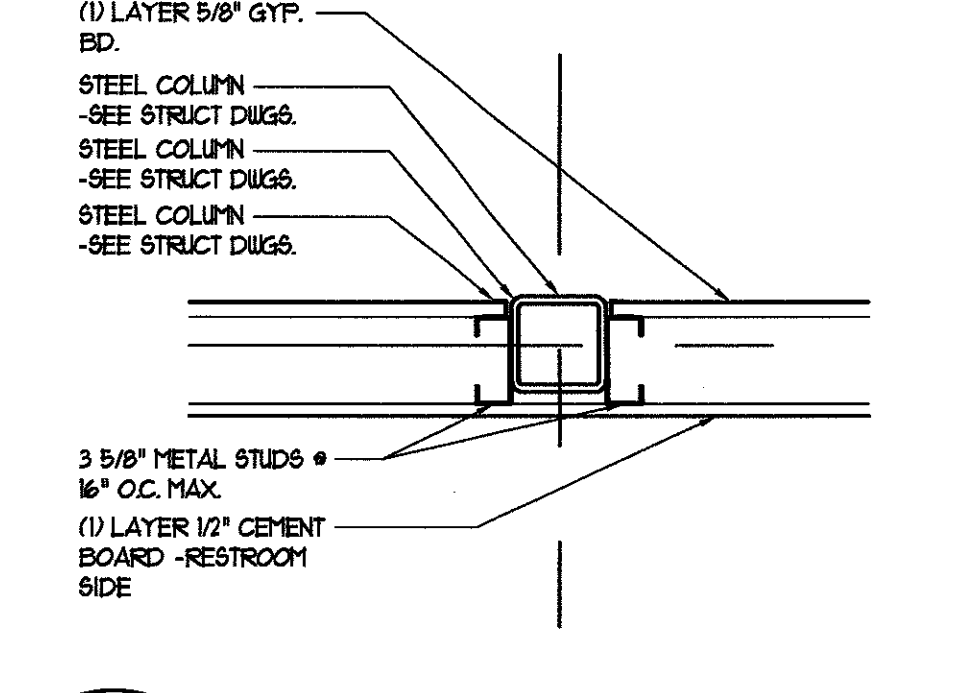


23 PLAN DETAIL
A-4/A-15 SCALE: 1-1/2" = 1'-0"

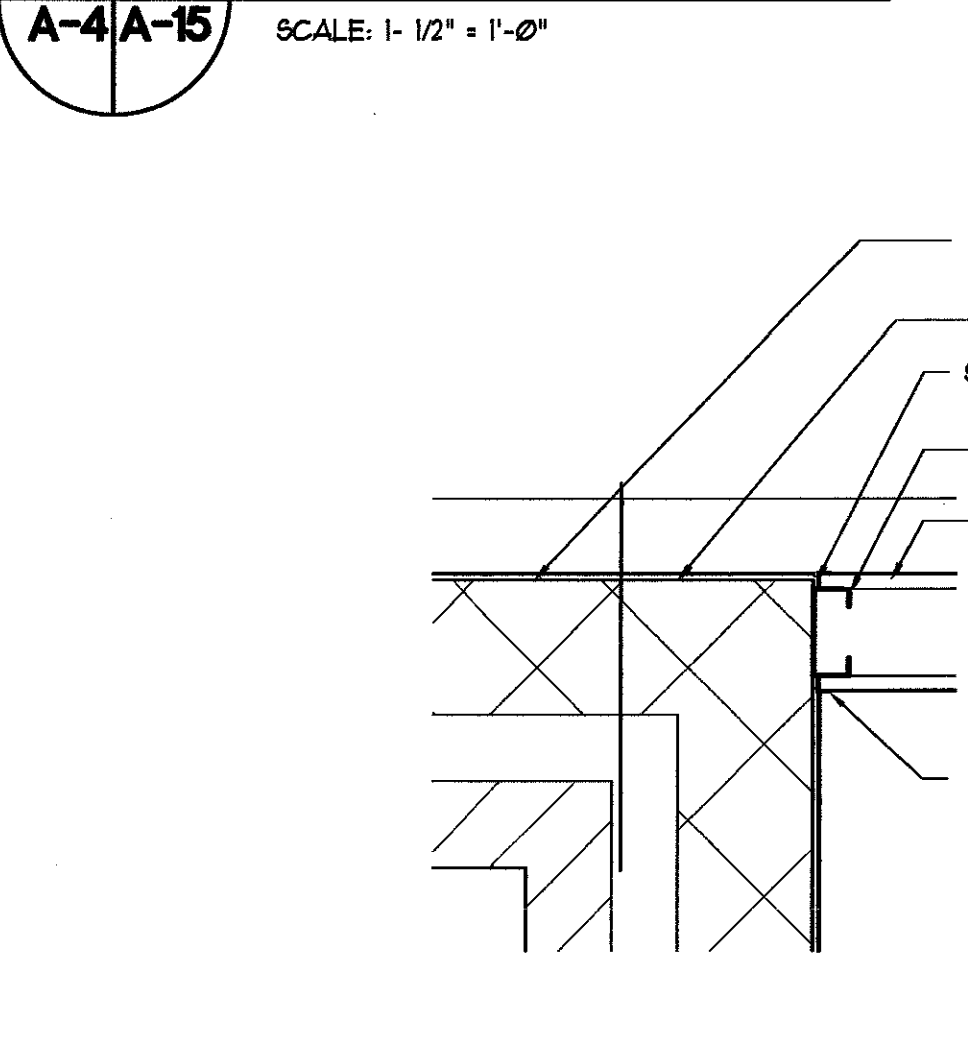

23 PLAN DETAIL
A-4/A-15 SCALE: 1-1/2" = 1'-0"

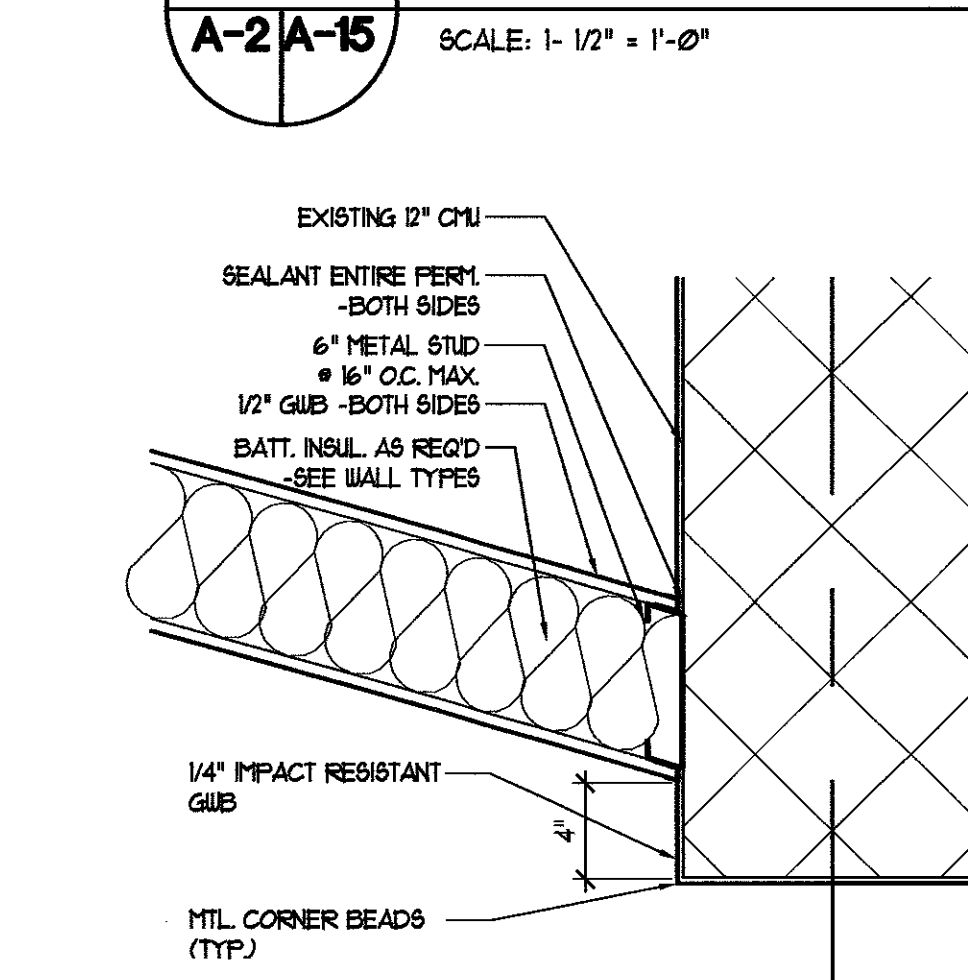

23 PLAN DETAIL
A-4/A-15 SCALE: 1-1/2" = 1'-0"

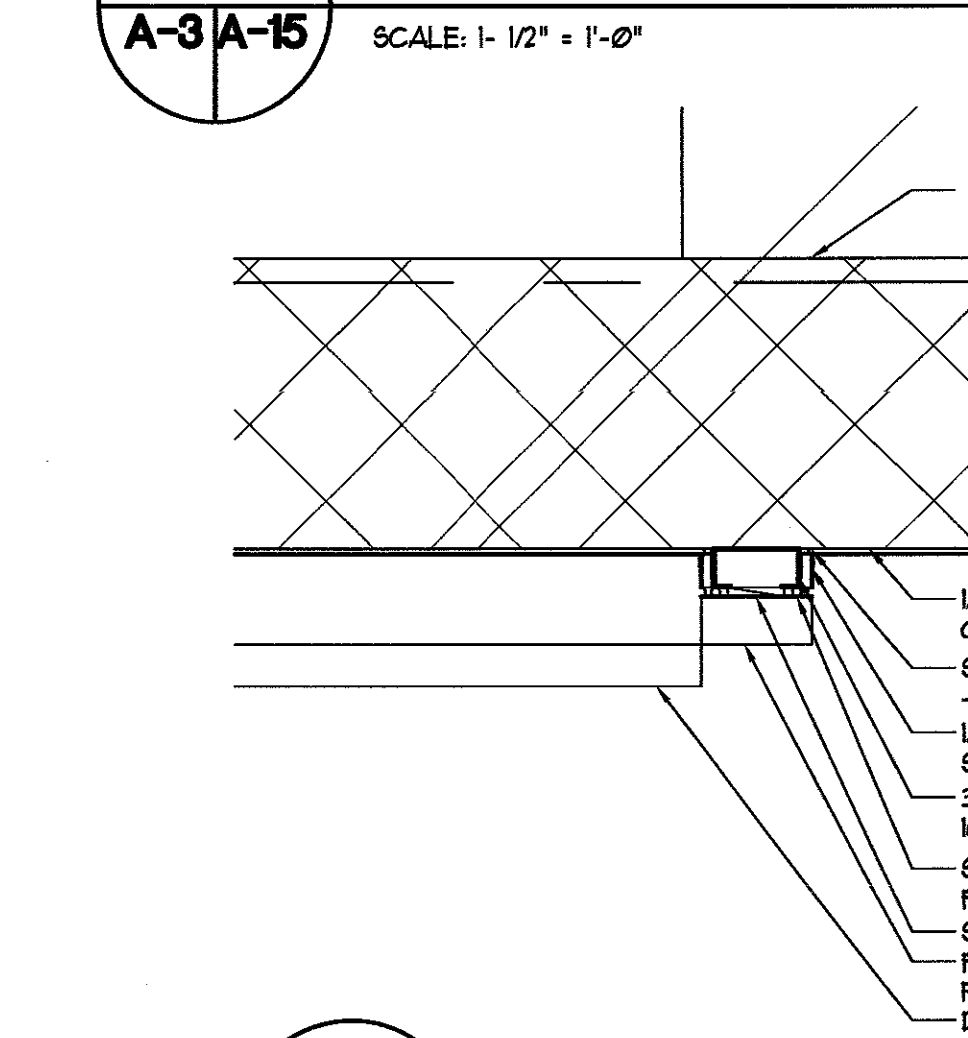

23 PLAN DETAIL
A-4/A-15 SCALE: 1-1/2" = 1'-0"

23 PLAN DETAIL
A-4/A-15 SCALE: 1-1/2" = 1'-0"